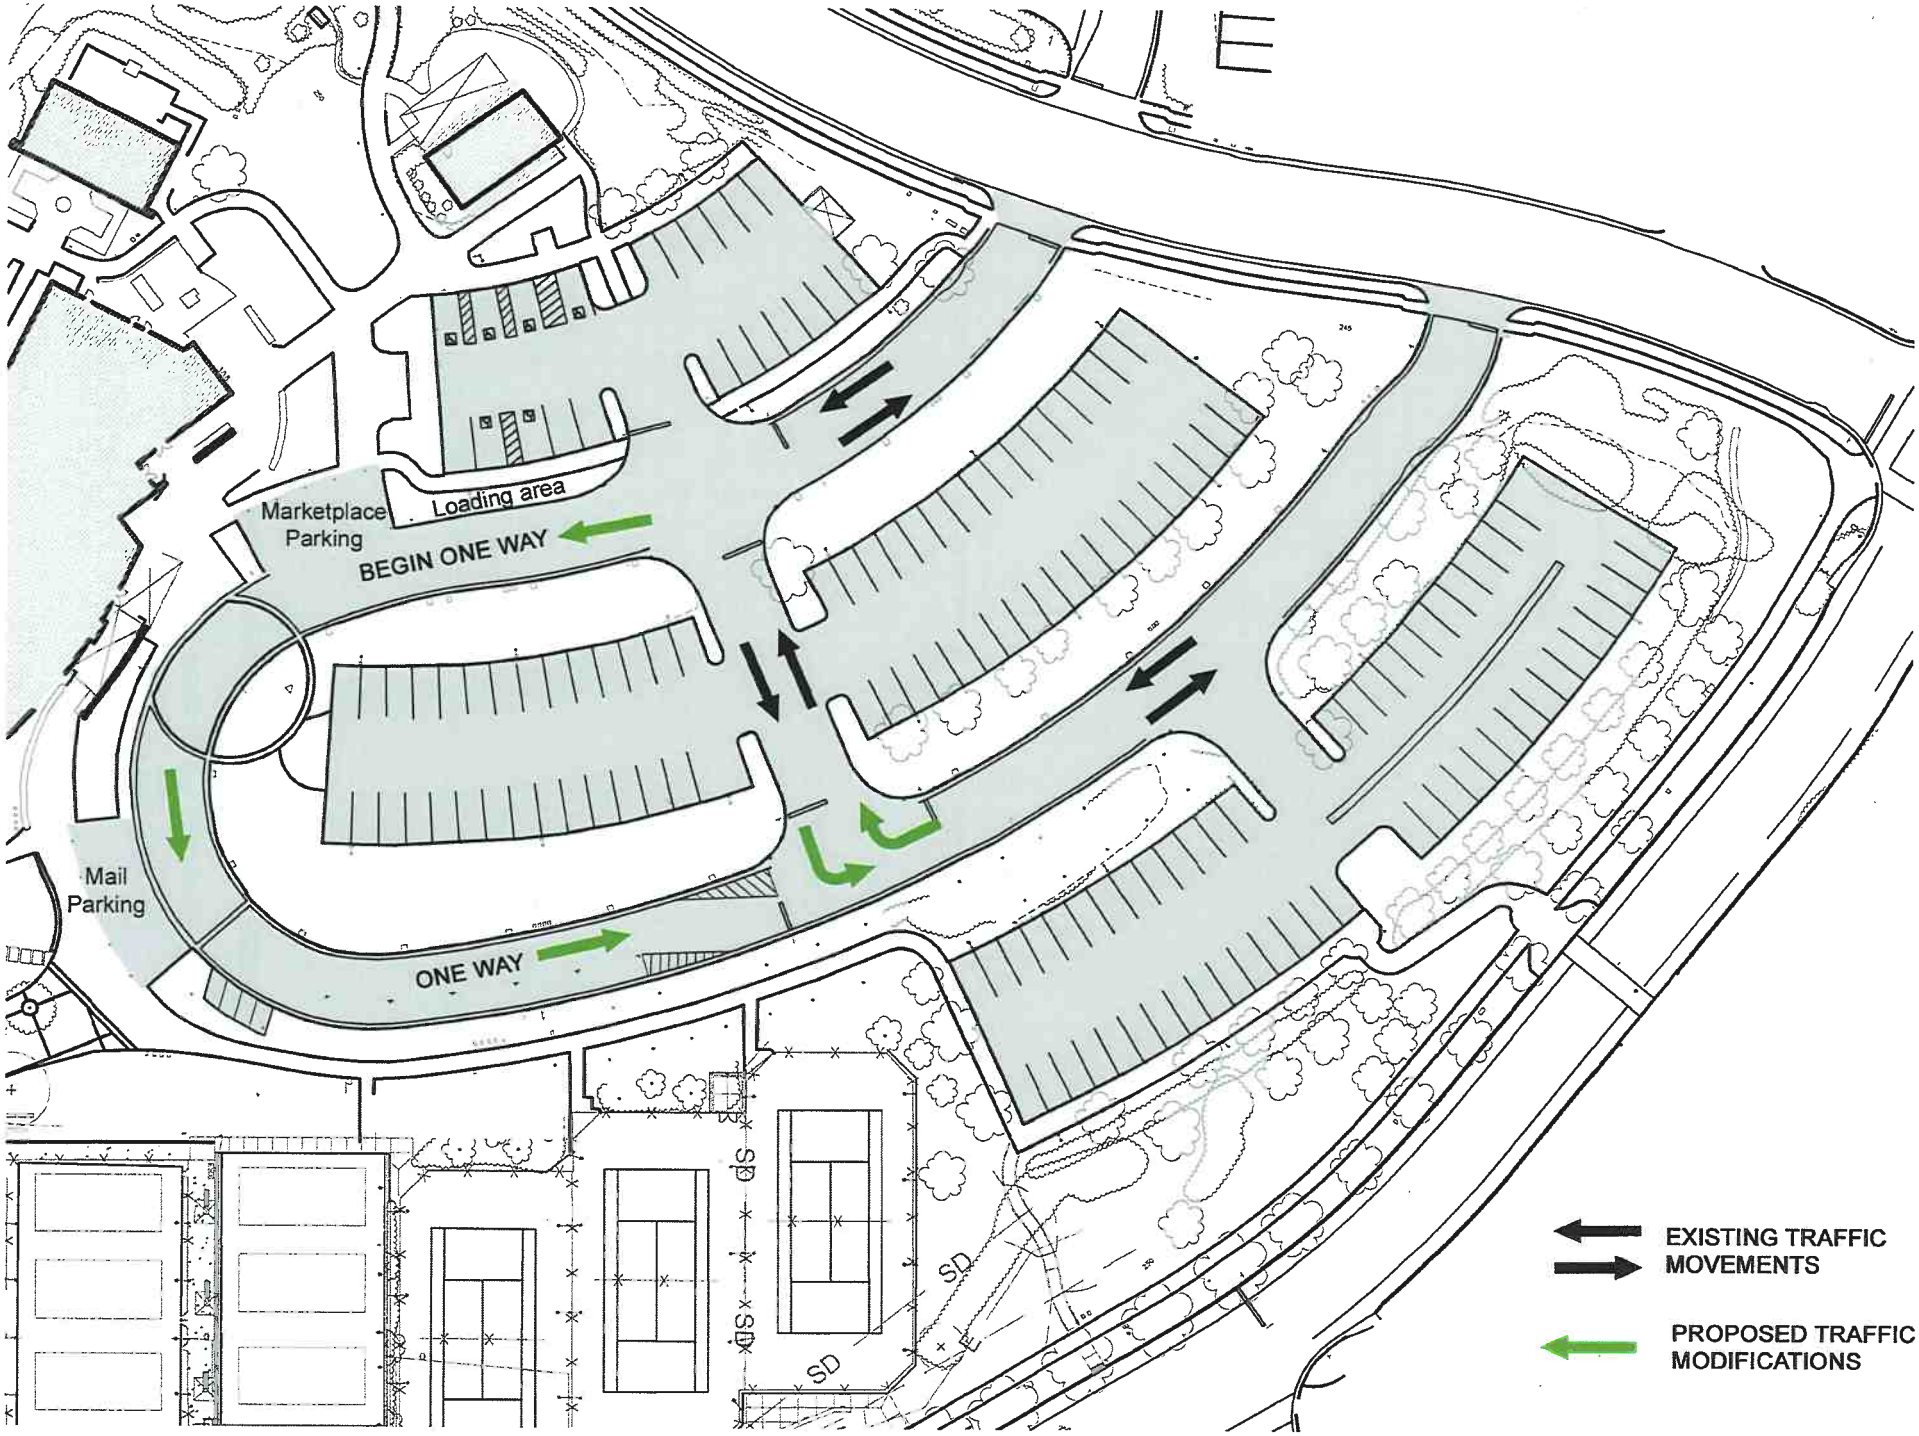
Marketplace Parking
Loading area
BEGIN ONE WAY
Mail Parking
ONE WAY
SD
SD
SD
SD
EXISTING TRAFFIC MOVEMENTS
PROPOSED TRAFFIC MODIFICATIONS

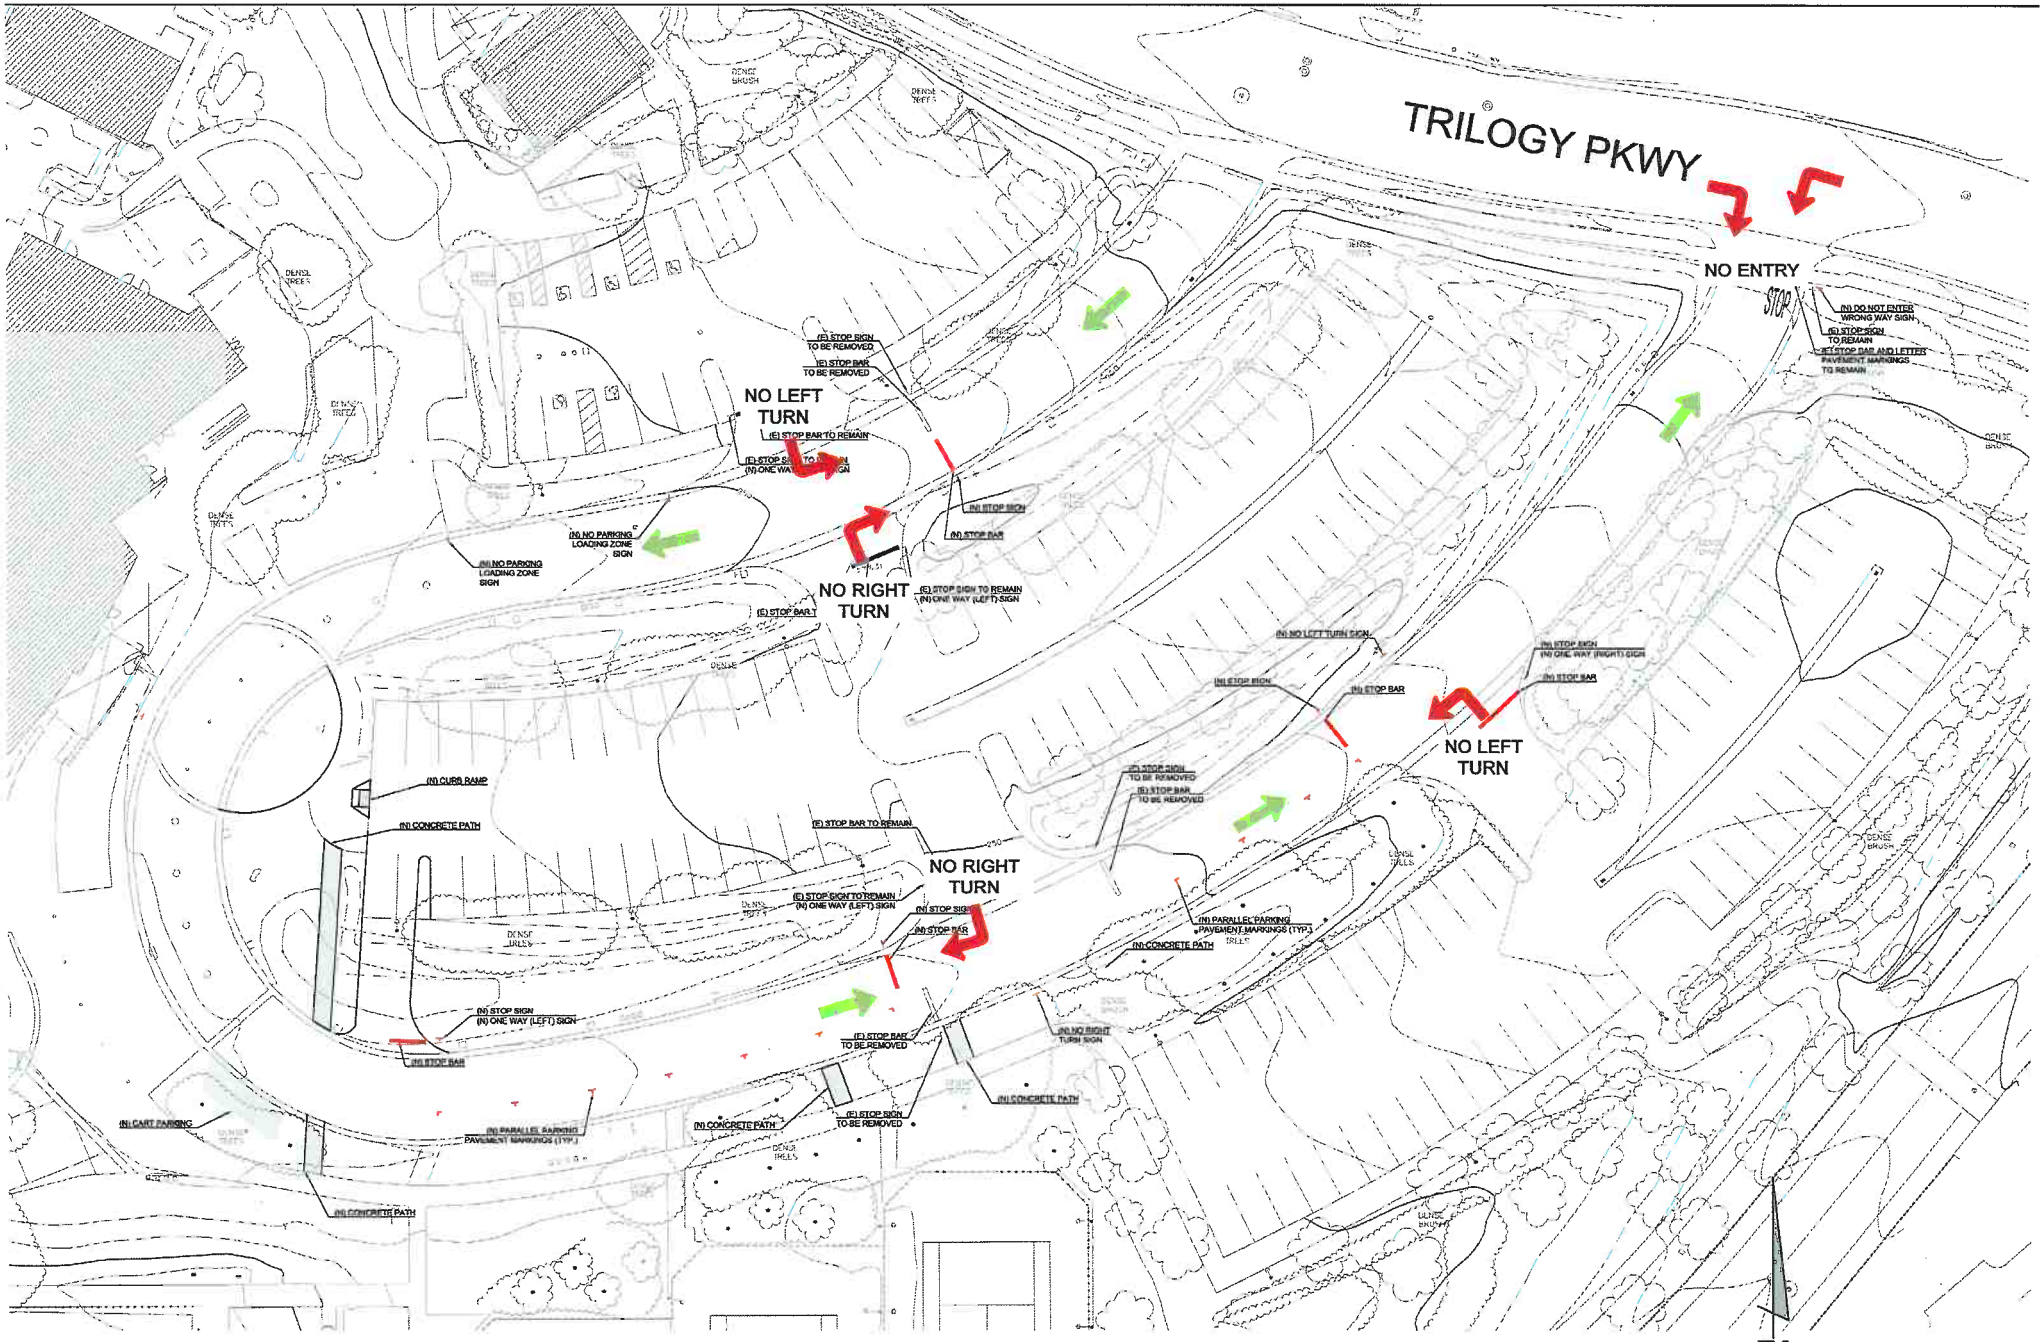

PROHIBITED TURNING MOVEMENTS FOR FULL ONE-WAY LOOP DRIVEWAY

G SPACES:

ING:	135
	6
ING:	2
NG:	9
	4
PARKING:	
A - REMOVAL + NEW PARALLEL	147
SIGNS:	8